MEASUREMENT BOOK

Date	Full description, etc, of work	Dimensions				Contents	Reference to last Measurement
		Number	Length	Breadth	Depth		
1	2	3	4	5	6	7	8

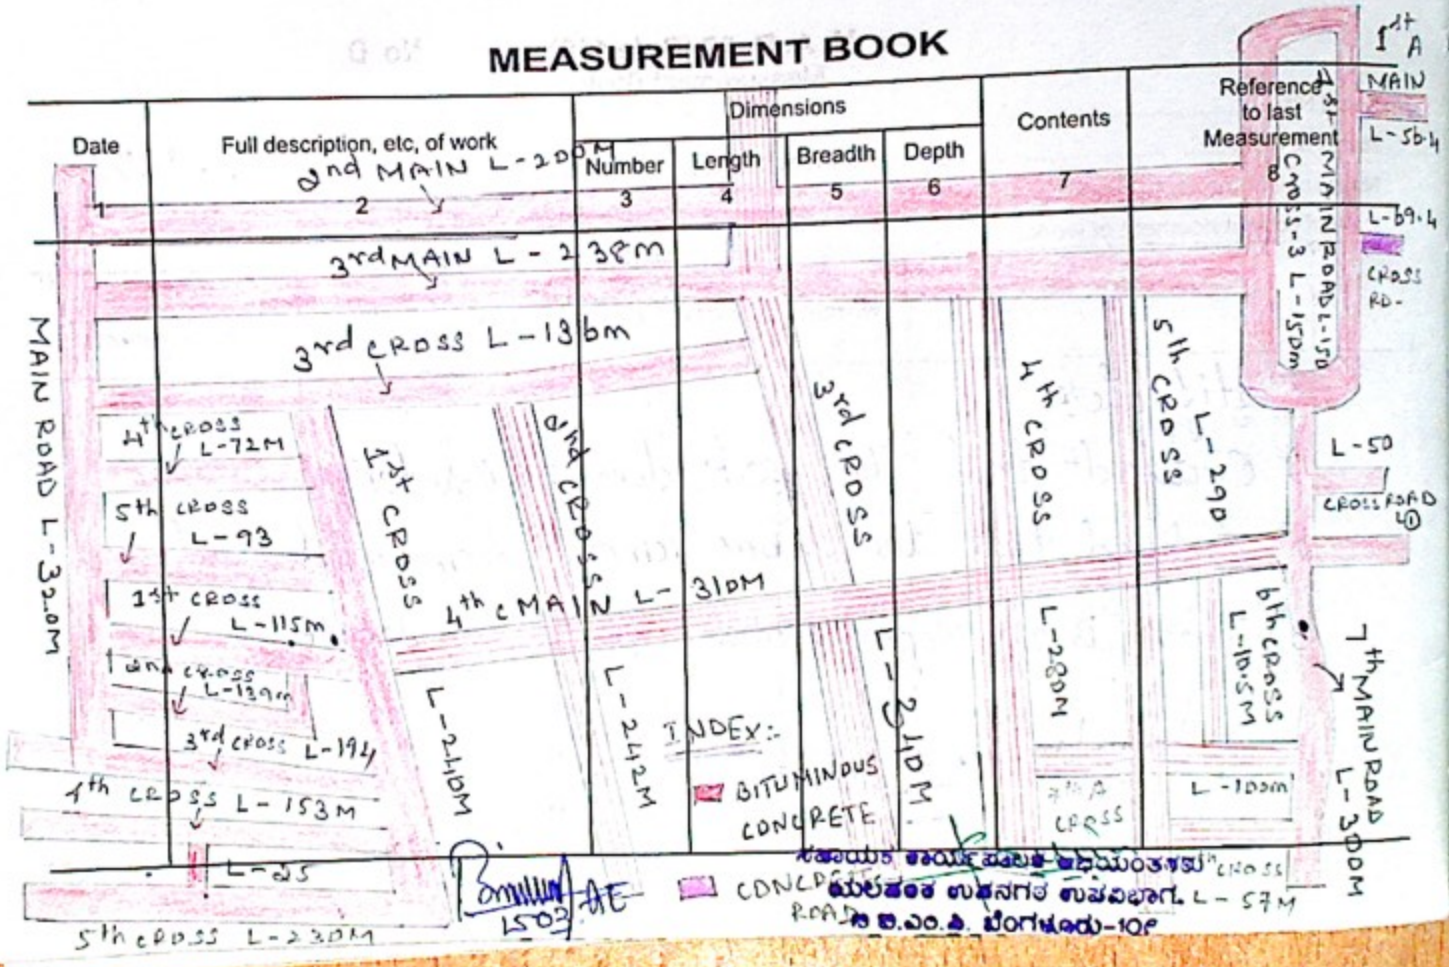

Serial No. .....
Name of work ...
Name of Contrac
Date of commen

Date	Full
1	

1st MAIN RO
L-33.1M
BESIDE
STATIONE
VIDYARANYAPURA - NAVANAGAR RD

M. A. R. 57 (Rule 116) **No. D**

Measurement Book

Serial No. .....

Name of work ..... From ..... To .....

Name of Contractor of nature of Agency.....

Date of commencement of work.....

114874

Date	Full description, etc, of work	Number	Dimensions Length	Breadth	Depth	Contents	Reference to last Measurement
1	2	3	4	5	6	7	8

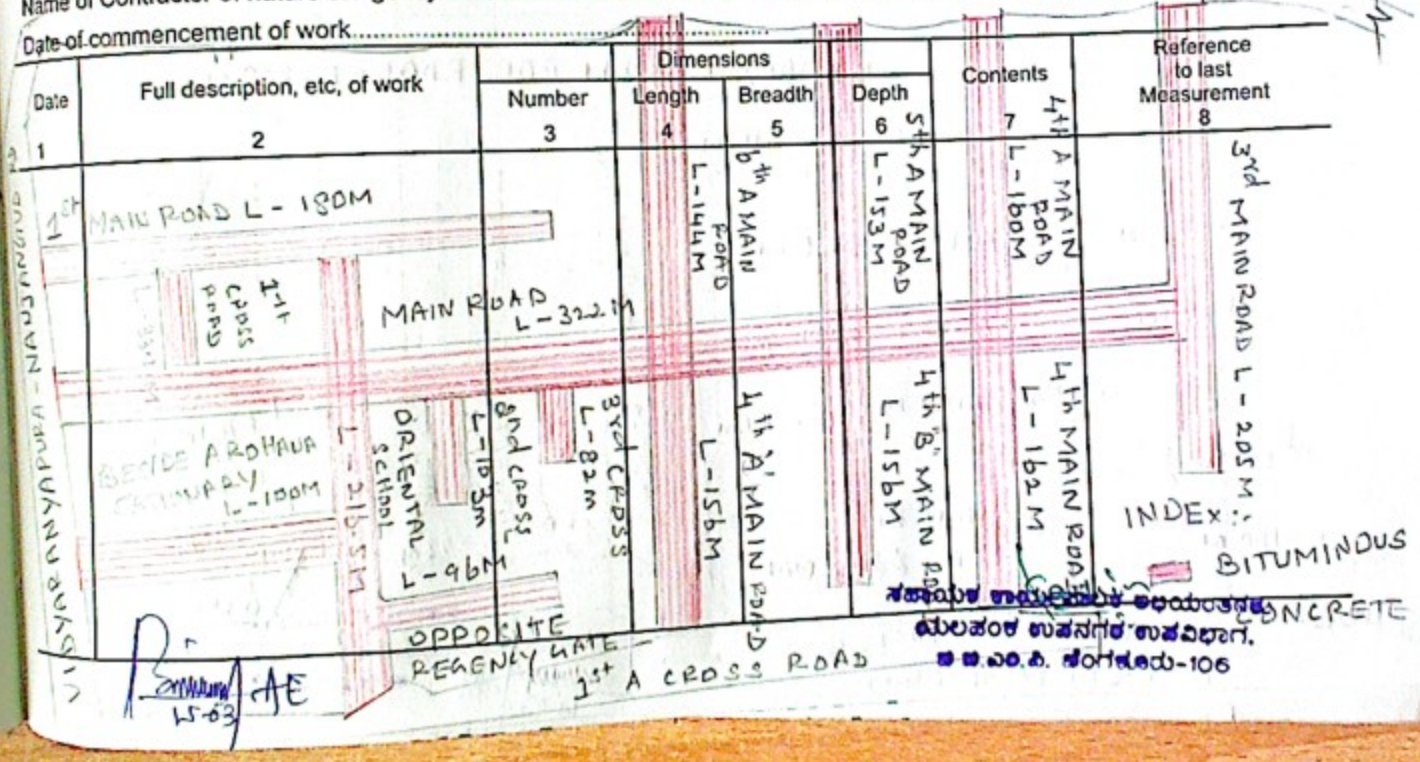

AE

15-03

MEASUREMENT BOOK

Date	Full description, etc, of work	Dimensions				Contents	Reference to last Measurement
		Number	Length	Breadth	Depth		
1	2	3	4	5	6	7	8

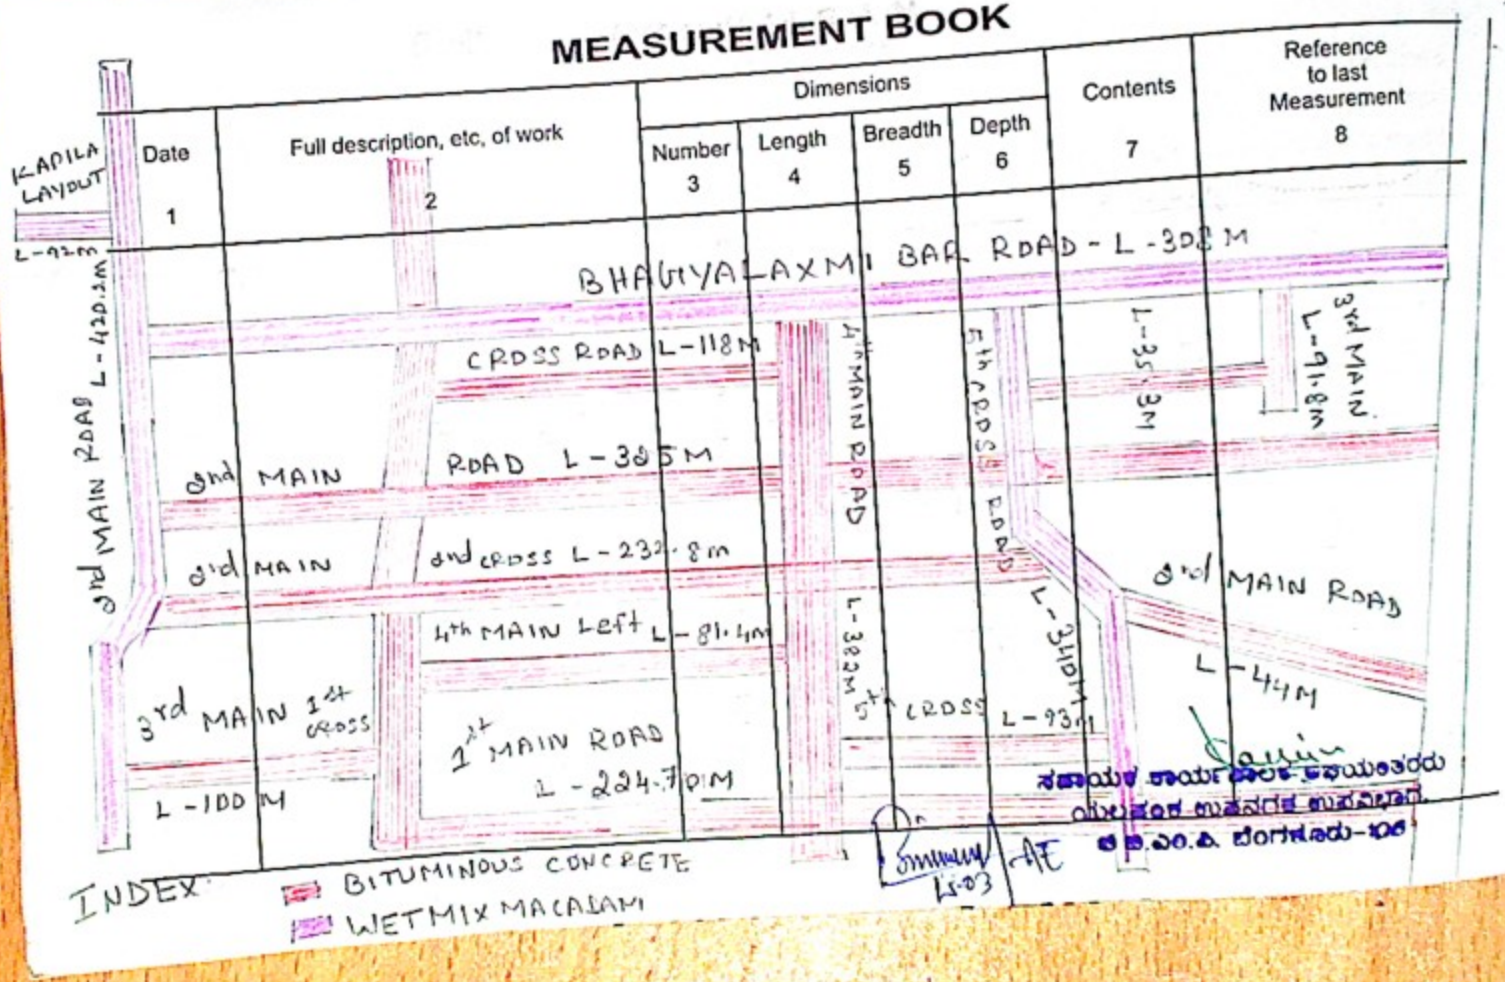

Serial No. .....
Name of work .....
Name of Contrac
Date of commenc

Date	Full
1	

Gross
FS
CG
SG
IT
LO
CB
Roy
1 D
Net